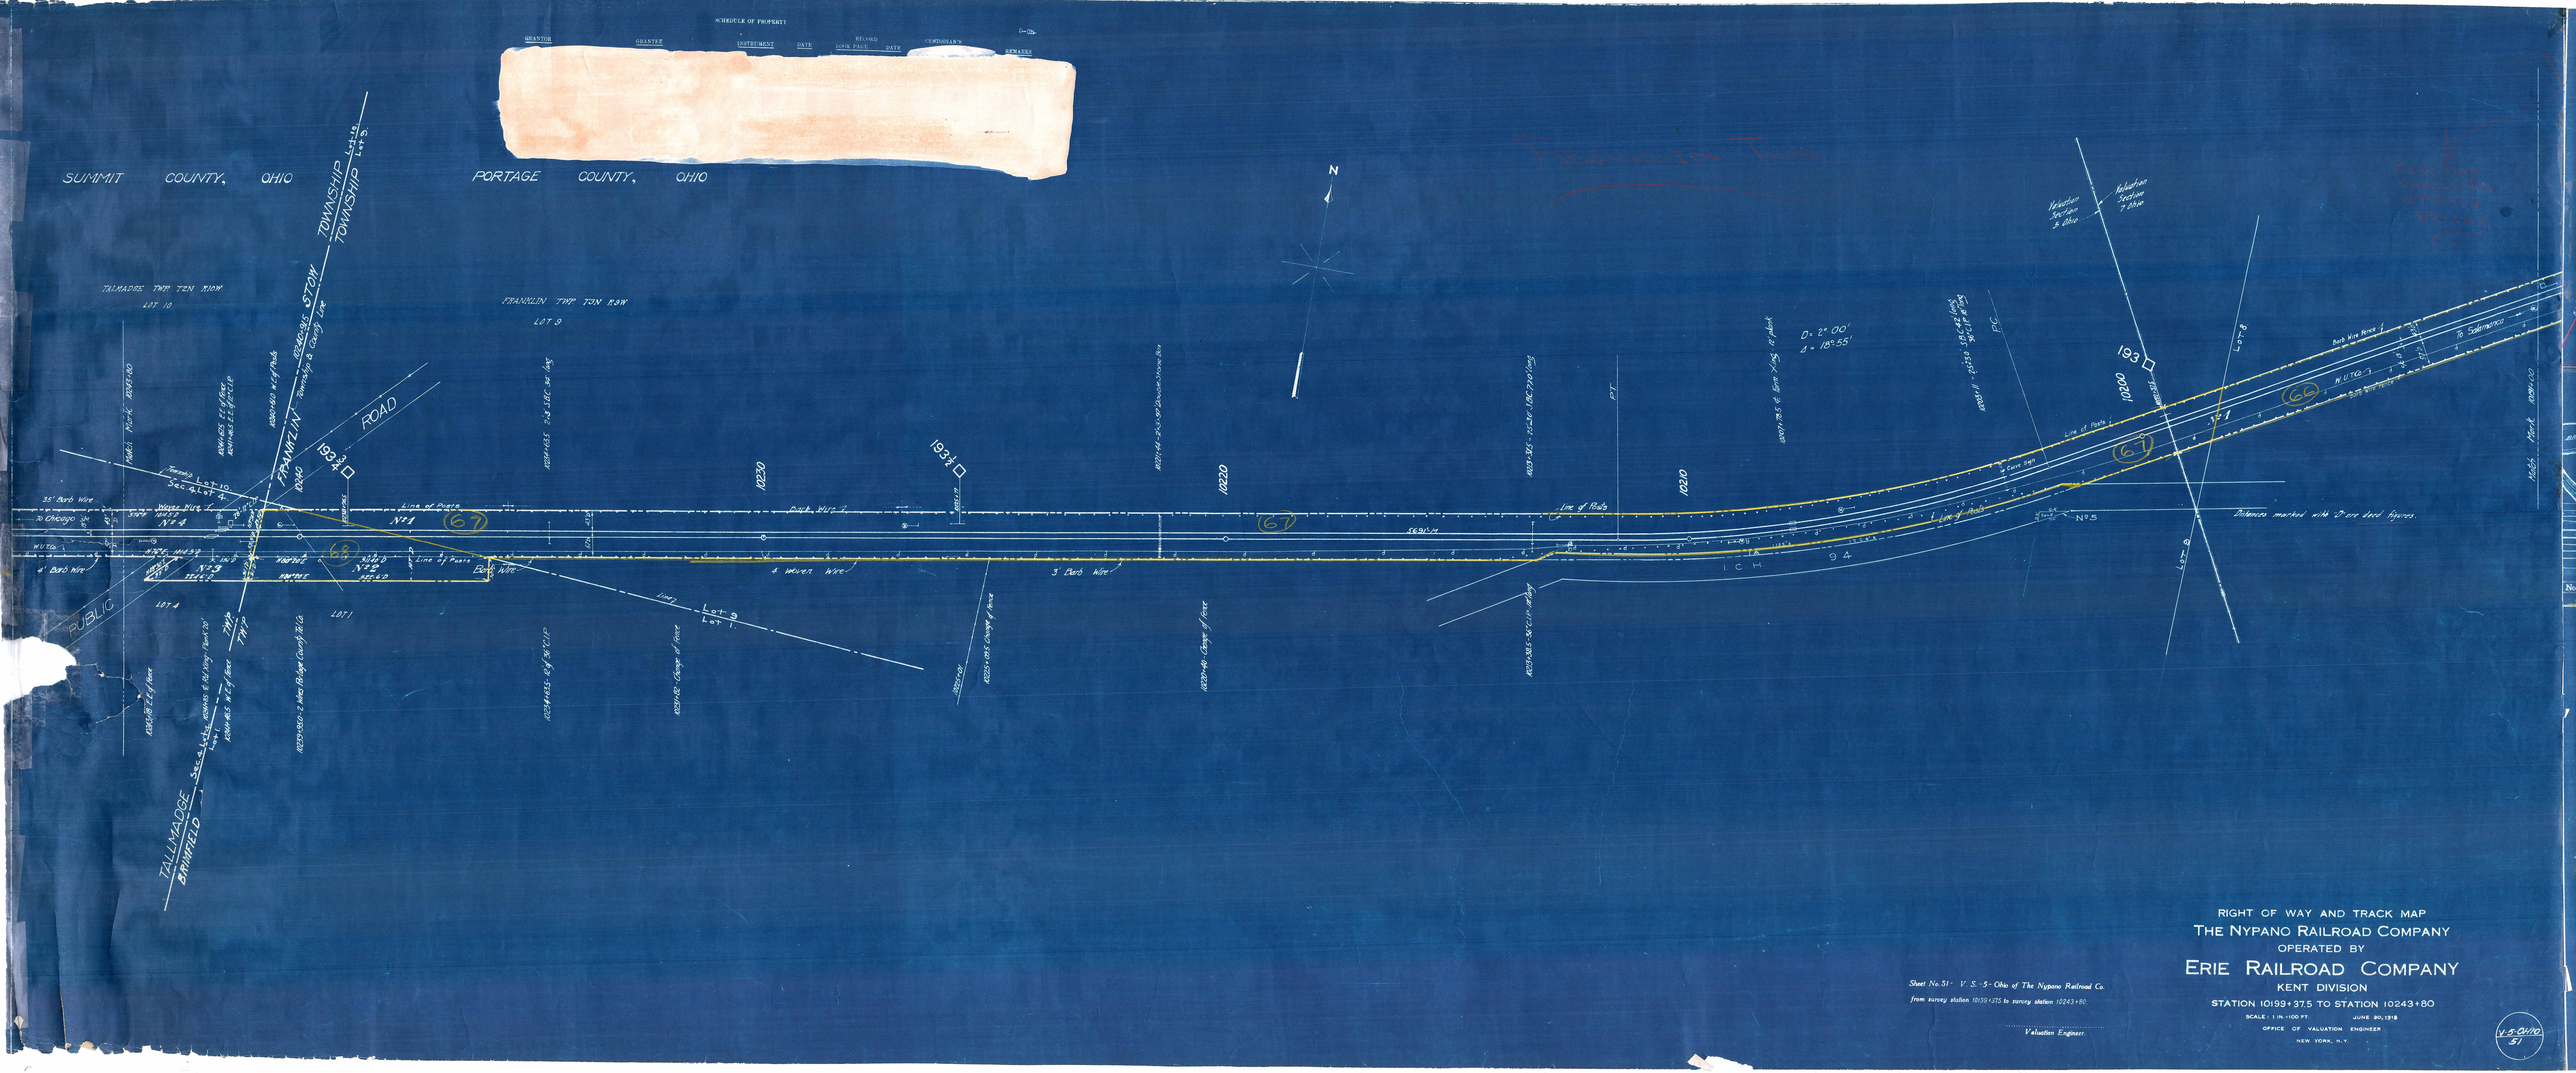
SCHEDULE OF PROPERTY
GRANTOR
GRANTEE
INSTRUMENT
DATE
RECORDED
BOOK PAGE
DATE
CERTIFICATE NO.
REMARKS
SUMMIT COUNTY, OHIO
PORTAGE COUNTY, OHIO
TOWNSHIP Lot 15
TOWNSHIP Lot 5
TALMADGE TWP TEN R.RW.
LOT 10
FRANKLIN TWP TEN R.RW.
LOT 9
FRANKLIN
ROAD
TALLMADGE
BRIMFIELD
PUBLIC
LOT 4
LOT 1
Lot 9
Lot 1
Lot 8
N
1934
1933½
1933
1020
1010
1000
1230
1220
1210
193
Line of Poles
Line of Rails
Back Wire
Back Wire Fence
35° Barb Wire
4 Barb Wire
4 Woven Wire
3 Barb Wire
To Chicago
To Salamanca
Deflection Station 7 Ahead
Deflection Station 2 Ahead
D = 2° 00'
Δ = 18° 55'
Sheet No. 51 - V. S.-5- Ohio of The Nypano Railroad Co.
from survey station 10199+37.5 to survey station 10243+80.
Valuation Engineer.
RIGHT OF WAY AND TRACK MAP
THE NYPANO RAILROAD COMPANY
OPERATED BY
ERIE RAILROAD COMPANY
KENT DIVISION
STATION 10199+37.5 TO STATION 10243+80
SCALE: 1 IN.-100 FT. JUNE 30, 1918
OFFICE OF VALUATION ENGINEER
NEW YORK, N.Y.
V.S-OHIO
51